MOSAIC VETERINARY CLINIC


EMERALD PARK



PROJECT NORTH

1 A100 PROPOSED SITE PLAN

1 : 300

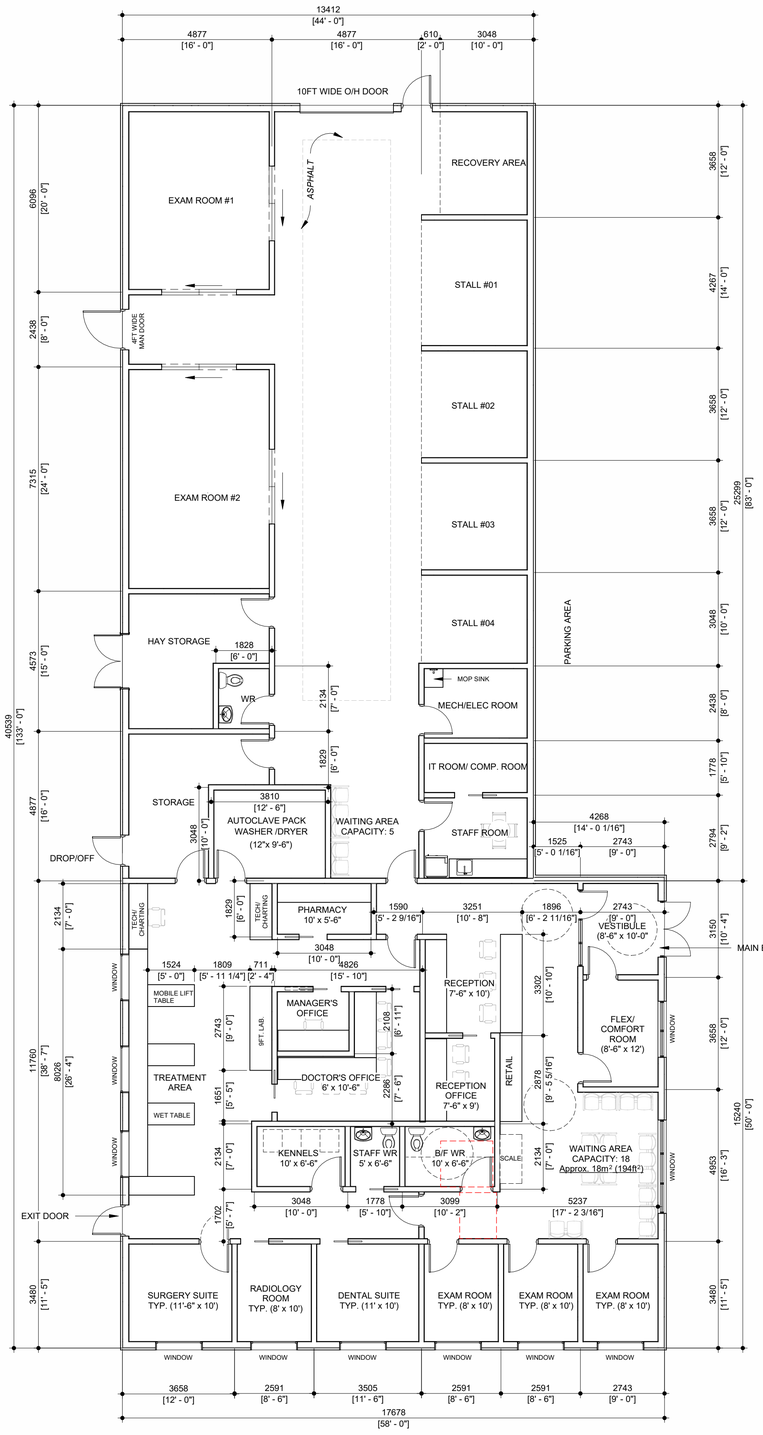

2 PROPOSED FLOOR PLAN

1 : 100

2026.10.06	SITE REVISIONS - DISCRETIONARY USE APPLICATION	A
DATE:	ISSUANCE:	REV:
DRAWN BY:	HA	
STAMP:		

PROJECT TITLE:

MOSAIC VETERINARY CLINIC

EMERALD PARK

SHEET TITLE:

SITE PLAN, FLOOR PLAN

PROJECT NUMBER: 26-024	SHEET NUMBER: A100
PROJECT DATE: 01 OCTOBER 2026	REV. NUMBER: A